




SECTION AT E-E'

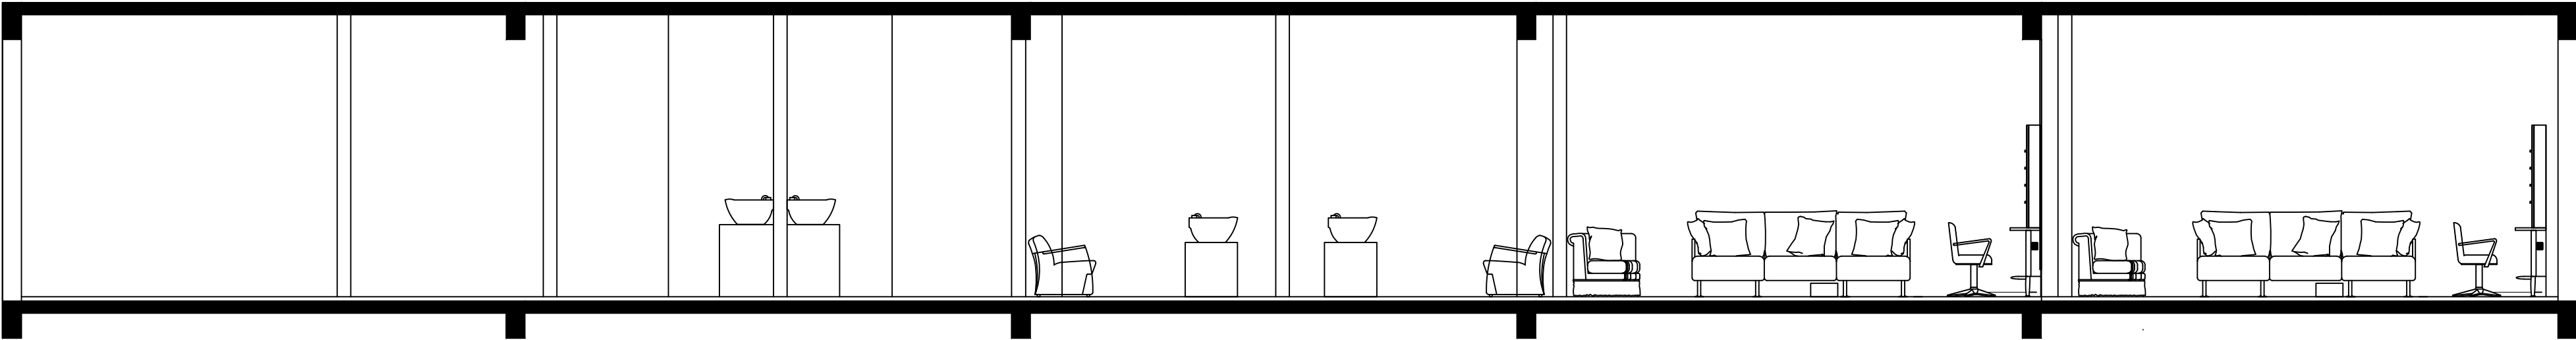

SECTION AT F-F'

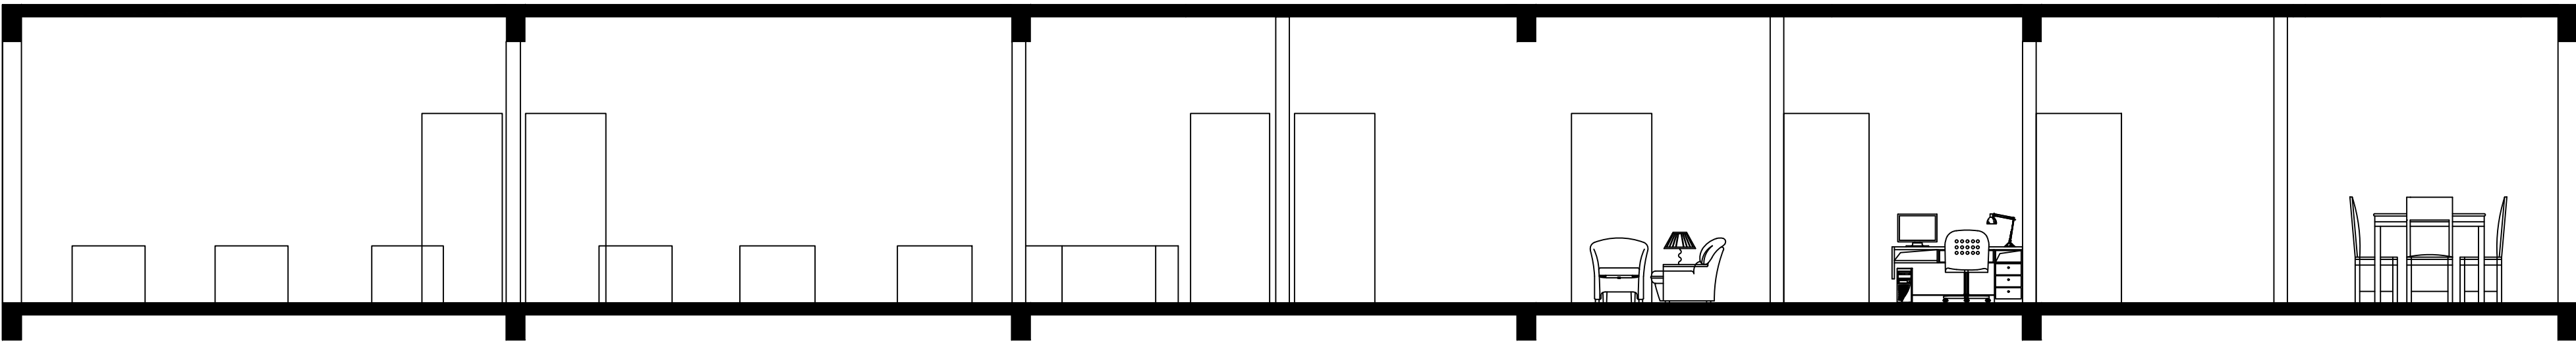

SECTION AT G-G'

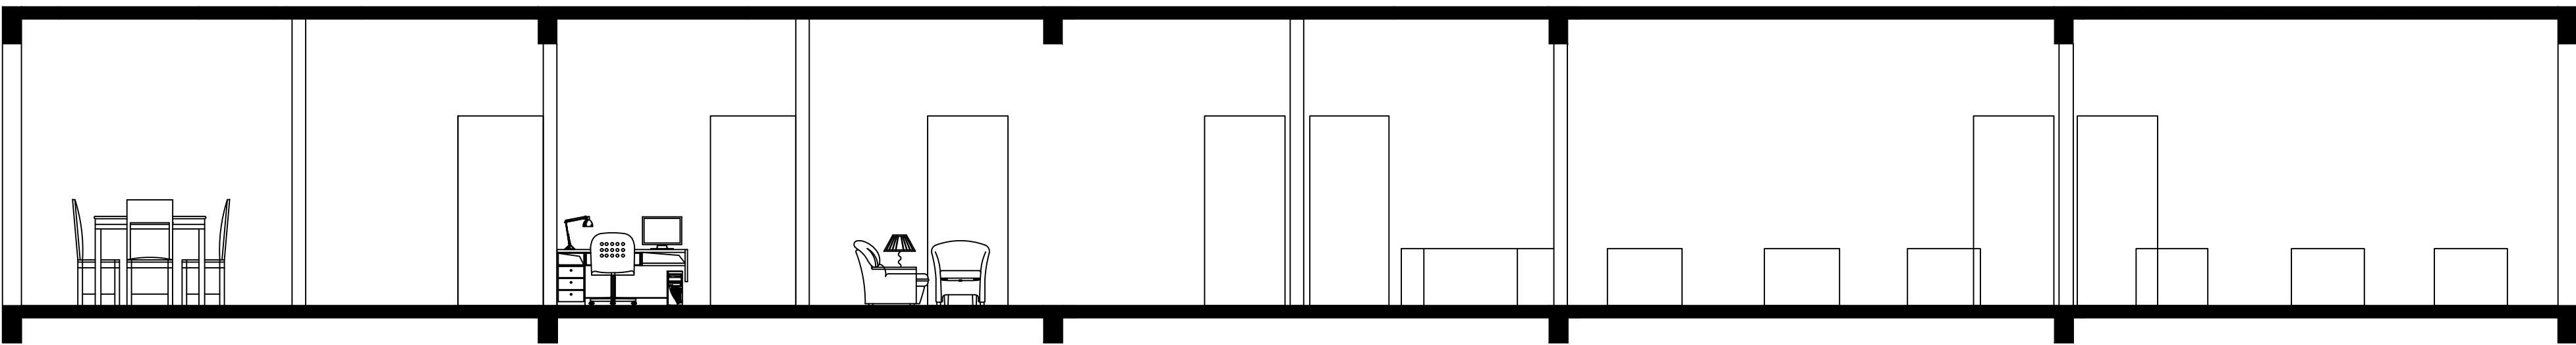

SECTION AT H-H'

Sections

Assesment			Name : Shruti Salunke	Stamp
Remarks	Marks	Sign	Roll No. : 66	
			Subject : AID	
			Year : GSYID	
			MARATHWADA MITRA MANDAL'S SCHOOL	
			OF INTERIOR DESIGN	