


Shruti Salunke
Roll no. 66


LEGEND

OPENING SIZE = 1.80 mtrs
FACADE = 5.5 x 2.1 mtrs
SILL LVL = 0.9 mtrs
COLUMN SIZE = 0.6 x 0.6 mtrs
BEAM SIZE = 4.5 x 3.0 mtrs
SLAB THICKNESS = 0.15mtrs
SUNK DEPTH = 0.3 mtrs
D1 = 1.80 x 2.10mtrs
D2 = 0.75 x 2.10 mtrs
C to C = 5.6 mtrs

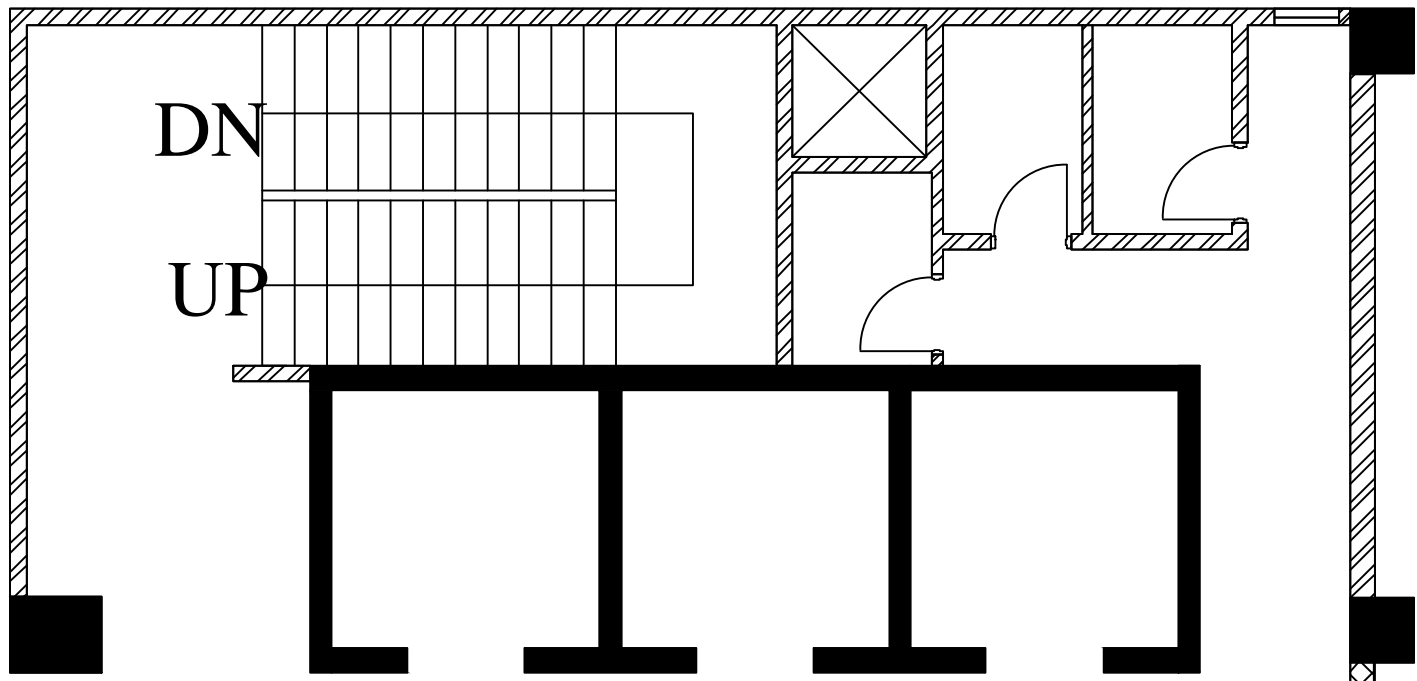

ELEVATOR LOBBY

FLOOR LEVEL = GROUND FLOOR
ALL DIMENSIONS ARE IN MM
LOCATION = MAGARPATTA,HADAPSAR PUNE-412308

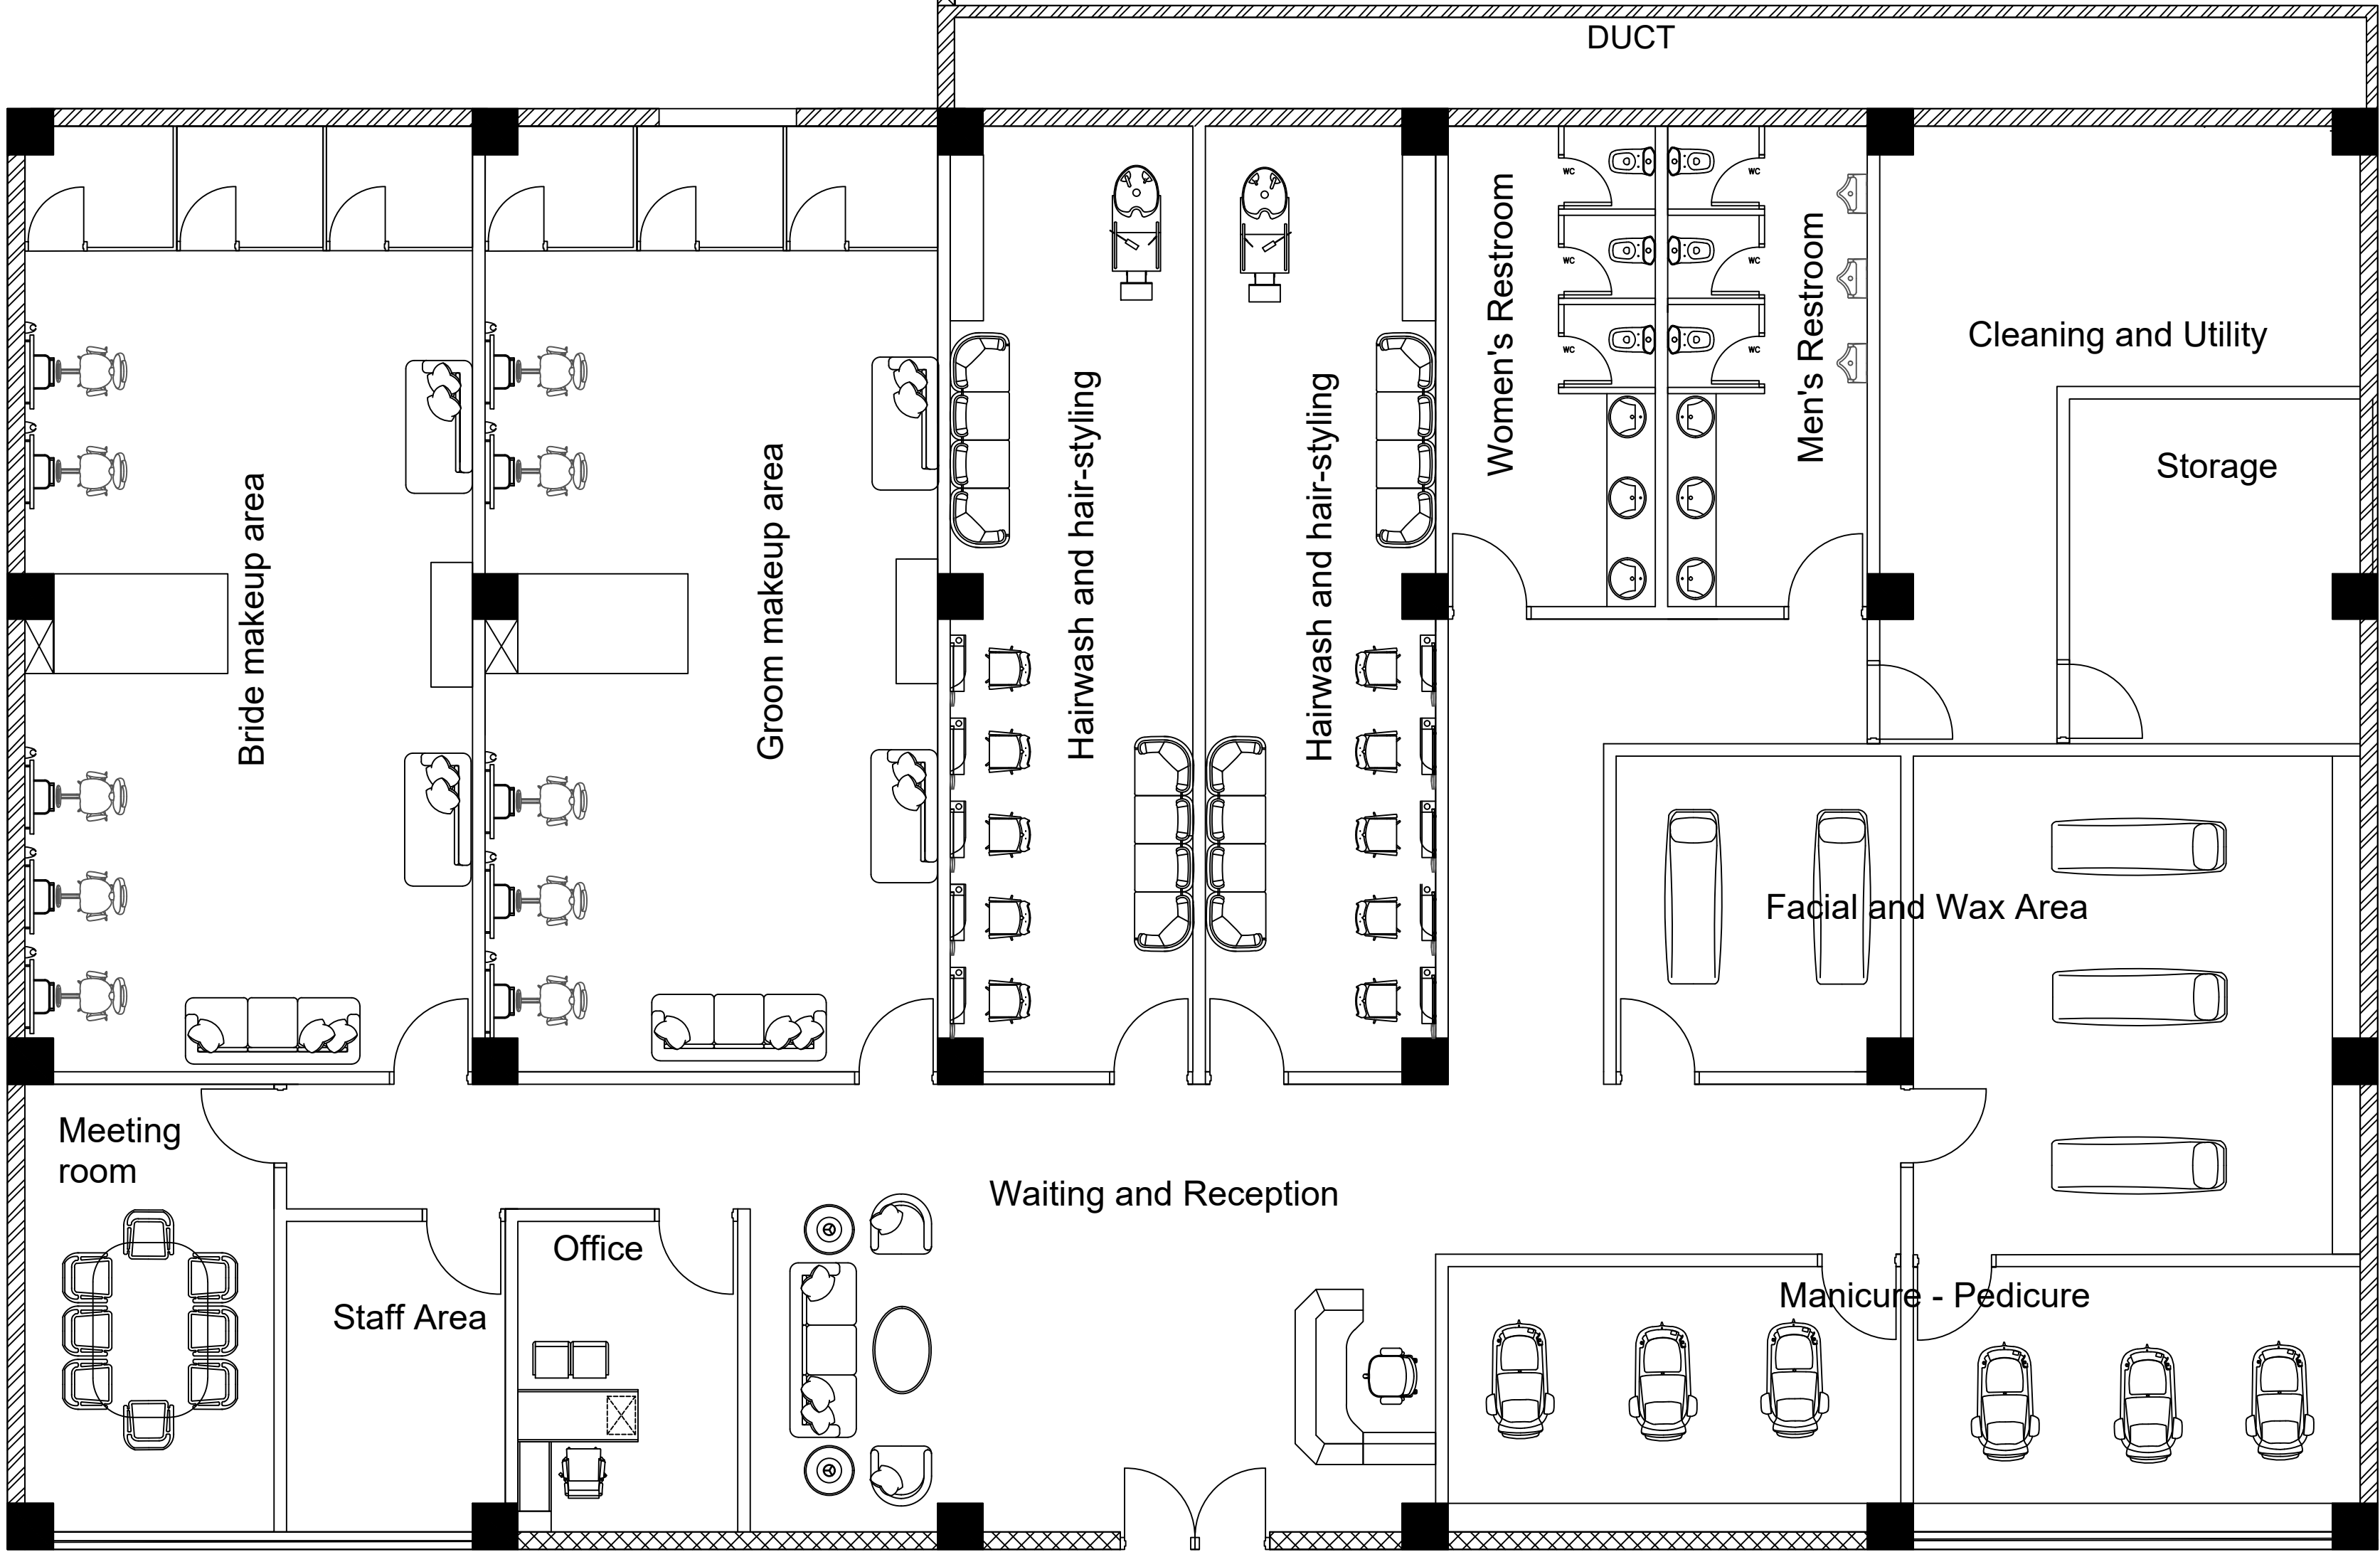

ENTRANCE/EXIT

NORTH

Furniture Layout

Assesment			Name : Shruti Salunke
Remarks	Marks	Sign	Roll No. : 66
			Subject : AID
			Year : GSYID
			MARATHWADA MITRA MANDAL'S SCHOOL
			OF INTERIOR DESIGN